TOWER-02

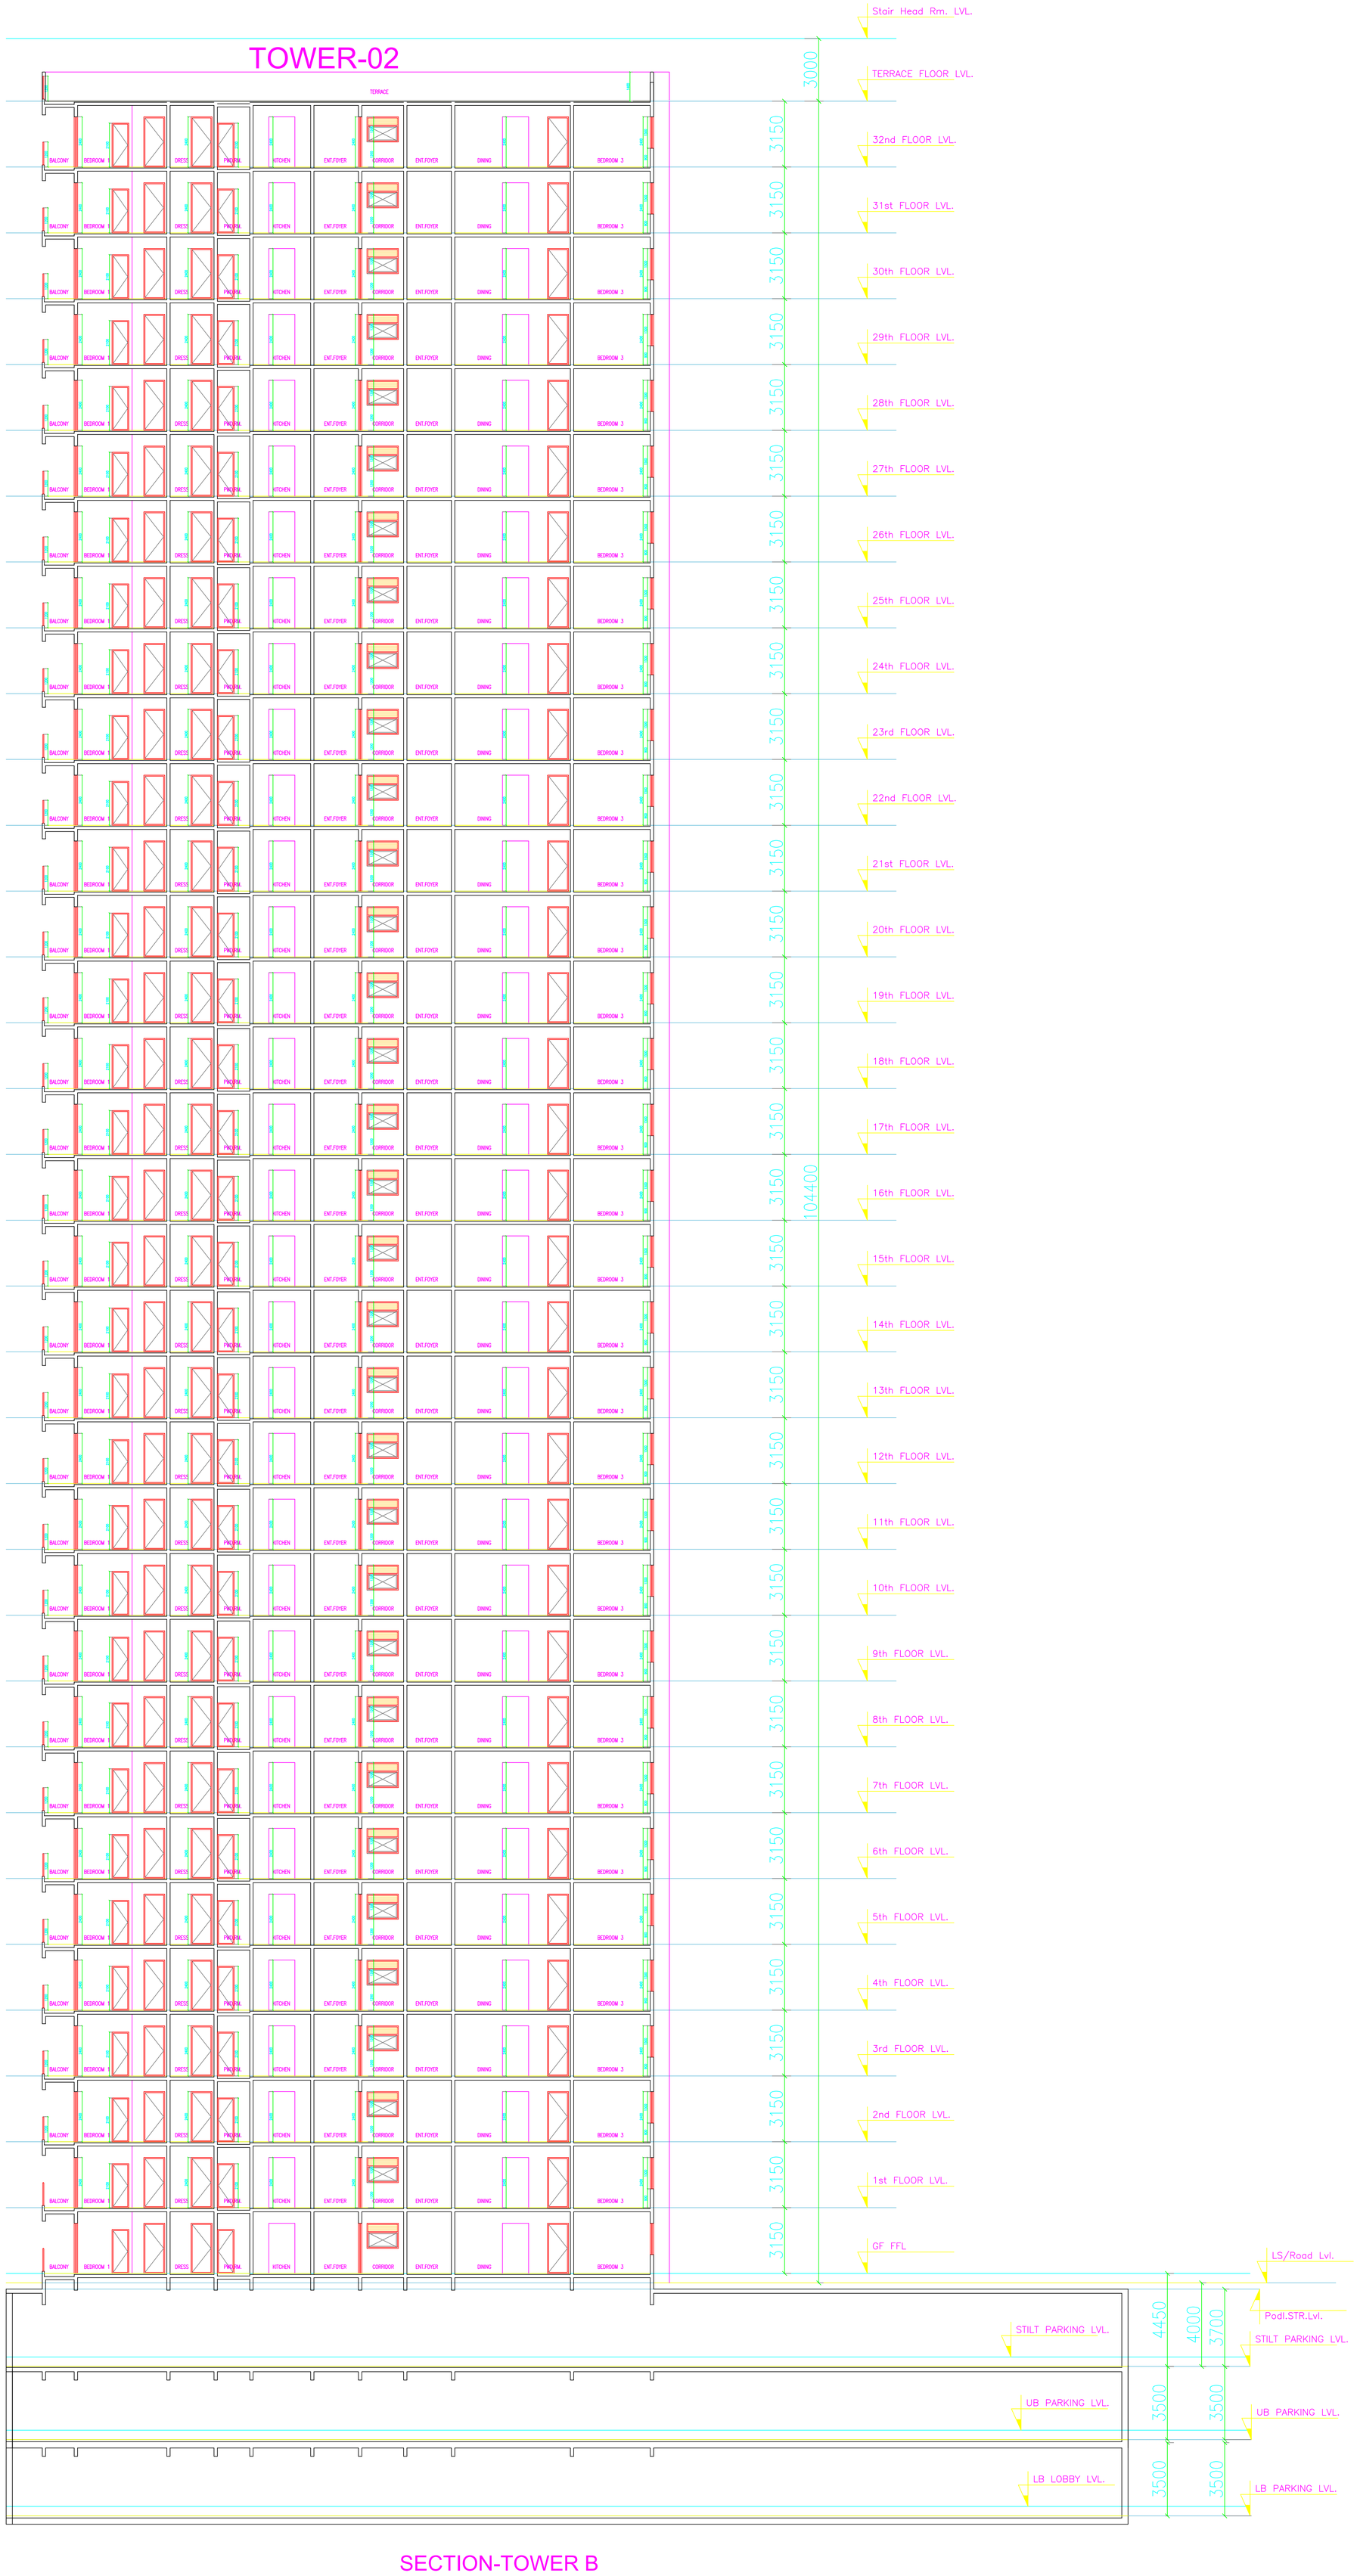

SECTION-TOWER B

CLIENT/ OWNER :

BANGALORE DEVELOPMENT AUTHORITY

T. CHOWDAIAH, KUMARA PARK WEST,
BANGALORE - 560 020.

DWG NO:	DATE:	SCALE:	REV:
		NTS	

DRAWING TITLE:

SECTION - TOWER - B

PROJECT TITLE:

Proposed Residential Apartment under Housing Scheme at Challaghatta , Bengaluru, Karnataka.